LIBRARY OF CONGRESS
COPYRIGHT
OCT 7 1889
2 Copies Received
8 SHEETS.
28458 U 2 (34013)

SUFFOLK

NANSEMOND CO. VIRGINIA

Sanborn Map & Publishing Co. Limited
117 Broadway, New York

SCALE 50 FT. TO AN INCH

Aug. 1889

Copyright, 1889 by the Sanborn Map & Publishing Co. Limited

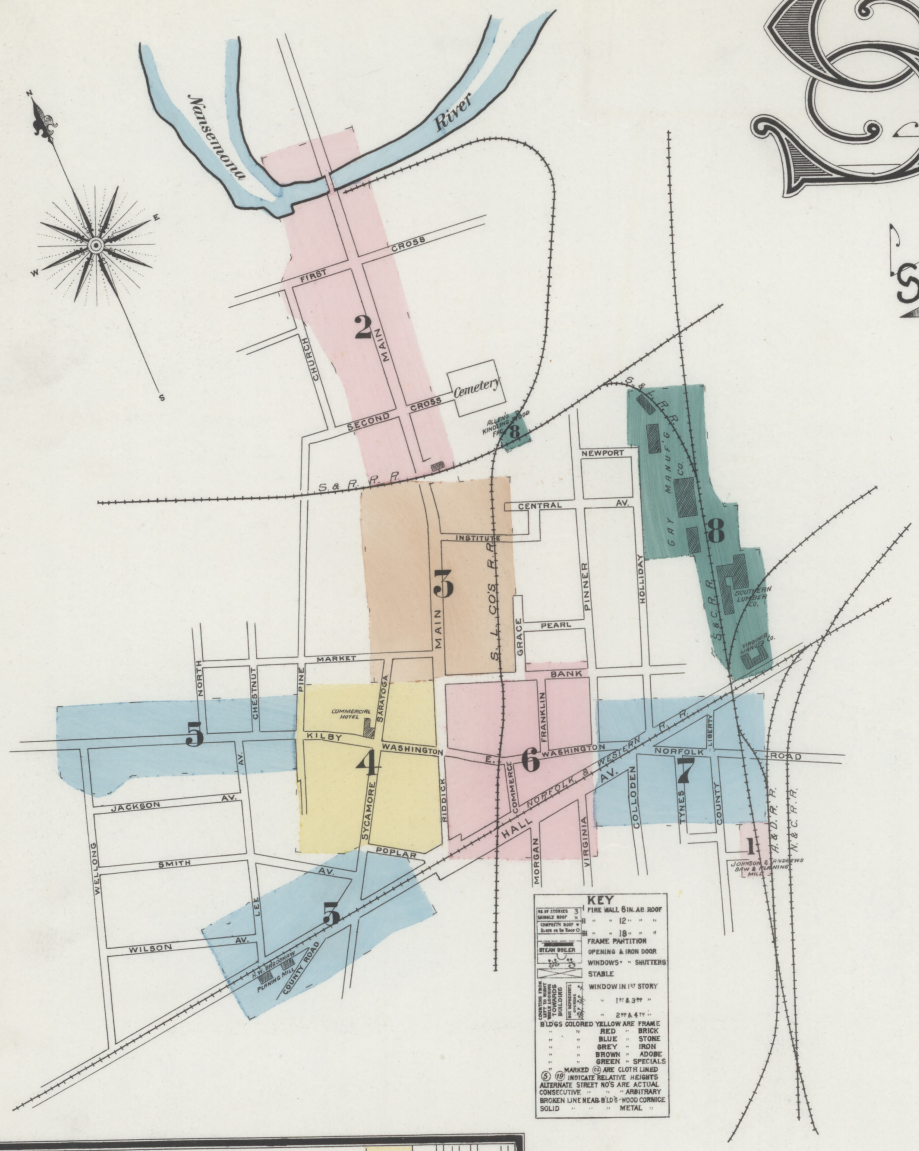

KEY

No. OF STORIES	1st WALL 6 IN. AB. ROOF
GROUND FLOOR	" " 12 " " "
COMPOSITE BASE	" " 18 " " "
Bldgs. not to Scale	
STEAM BOILER	FRAME PARTITION
	OPENING & IRON DOOR
	WINDOWS - - SHUTTERS
	STABLE
LOWER FIGURE WINDOWS STANDARD	WINDOW IN 1st STORY
UPPER FIGURE WINDOWS STANDARD	" 1st & 3rd "
	" 2nd & 4th "
BLDGS COLORED	YELLOW ARE FRAME
" "	RED " BRICK
" "	BLUE " STONE
" "	GREY " IRON
" "	BROWN " ADOBE
" "	GREEN " SPECIALS
(5) (10) MARKED	(5) ARE CLOTH LINED
(10) INDICATE	RELATIVE HEIGHTS
ALTERNATE STREET NO'S	ARE ACTUAL
CONSECUTIVE	" ARBITRARY
BROKEN LINE	BLDG. WOOD CORNICE
SOLID "	" METAL "

Population, 5000 _ Winds _ Variable

WATER FACILITIES
SUPPLY FROM LAKE KILBY, SITUATED 1 MILE N.W. OF TOWN; AREA 150 ACRES. STAND PIPE SYSTEM. STAND PIPE ¾ MILE FROM CENTRE OF TOWN. WATER PUMPED TO STAND PIPE THROUGH EITHER OF TWO MAINS, 12" & 18" BORE OF STAND PIPE 207' ABOVE LAKE. HEIGHT 140' DIAM. 8' CAPACITY 50,000 GALLS. BASE LEVEL WITH CENTRE OF TOWN.
2 DAVIDSON STEAM PUMPS CAPACITY 1½ MILLION GALLS. PER DAY. 2 GAY TURBINE WATER WHEELS BEING PUT IN AT PUMPING STATION TO DRIVE 2 NEW PUMPS OF ABOUT 3 MILLION GALLS PER DAY CAPACITY. PRESSURE AT CENTRE OF TOWN 40 lbs PER SQ. INCH. WATER IS ALSO SUPPLIED TO PORTSMOUTH THROUGH 14" MAIN BY THE PUMPS ABOVE DESCRIBED. THERE ARE TWO CONNECTIONS BETWEEN PORTSMOUTH & SUFFOLK. ONE AT COR. OF MAIN & WASHINGTON STREETS, THE OTHER AT N. & W. R.R. CROSSING ON WASHINGTON ST. (6). SO THAT IN CASE OF NEED, PORTSMOUTH MAIN SUPPLY PIPE CAN BE USED.
STAND PIPE USED EXCLUSIVELY FOR SUFFOLK SUPPLY

FIRE DEPARTMENT
VOLUNTEER 30 MEN. ENGINEER & FIREMAN - PAID. AND ARE CONSTANTLY AT ENGINE HO. 1 NEW LA FRANCE STEAM FIRE ENG. 1 SMALL CHEMICAL ENG. 2 INDEPENDENT HOSE CARTS. 1 HOOK & LADDER TRUCK. 1000 FT. 2½ IN. NEW RUBBER HOSE.

INDEX.

STREETS.

	Sheet
B	
Bank,	3, 6 & 7
C	
Chestnut, near Kilby,	5
Church, near First Cross,	2
Colloden,	7
Commerce,	6
County,	7
F	
First Cross,	2
Franklin,	6
G	
Grace,	3
H	
Hall Ave.,	5, 6 & 7
Holliday,	7 & 8
I	
Institute,	3
K	
Kilby,	E. of Pine 4
"	W. " " 5
L	
Lee Ave., near Kilby,	5
" " " Wilson Ave.,	5
Liberty,	7
M	
Main, East Side, Washingt. Ave. to Bank	*6
" West " " " " "	*4
" Bank to S. & R. R. R.	3
" N. of " " "	2
Market,	3
Morgan, near Hall Ave.,	6
N	
Norfolk Road,	7
North, near Kilby,	5
P	
Pine, near Kilby,	4 & 5
Pinner, East Side,	*7
" West "	*6
Poplar, North Side,	*4
" South "	*5
R	
Riddick, East Side,	*6
" West "	*4
S	
Saratoga,	4
Second Cross,	2
Smith Ave., near Sycamore,	5
Sycamore, N. of Poplar,	4
" S. "	5
T	
Tynes,	7
V	
Virginia,	6
W	
Washington, W. of Main	4
" E., Main to Pinner	6
Wellons, near Kilby,	5
Wilson Ave., near Lee Ave.,	5

SPECIALS.

A	
African Baptist Church,	1
Allen, W. A., Kindling Wood Factory,	8
Armory Hall,	6
Artmas, H. T., Carriage Shop,	6
B	
Baptist Church,	3
Bradshaw, H. W., Planing Mill,	5
Brockwell & Tynes, Warehouses,	2
C	
Christian Church,	3
Commercial Hotel,	4
County Court House,	2
E	
Episcopal Church,	3
Eureka Block,	7
F	
Ferguson's Warehouse,	5
G	
Gay M'f'g Co.,	8
H	
Hines & Bro., Carriage Shop,	6
J	
Johnson & Andrews, Planing Mill,	1
Jones & Harper, Warehouses,	6
M	
McAnge, W. N., Kindling Wood Fact.,	2
Methodist Episc. Church (South),	3
N	
N. & W. R. R. Depot,	4
Nuttingham & Wren, Shingle M'f'y,	7
P	
Pettit, C. W., Machine Shop,	6
Public School,	3
S	
S. & C. R. R. Depot & Repair Shop,	7
S. & R. " "	2
Southern Lumber Co.,	8
Suffolk, Collegiate Institute,	5
" Cotton Mills Co.,	5
" Female Institute,	3
" Military Academy,	5
T	
Town Hall,	3
V	
Virginia M'f'g Co.,	8

* Indicates only one side of Street shown.

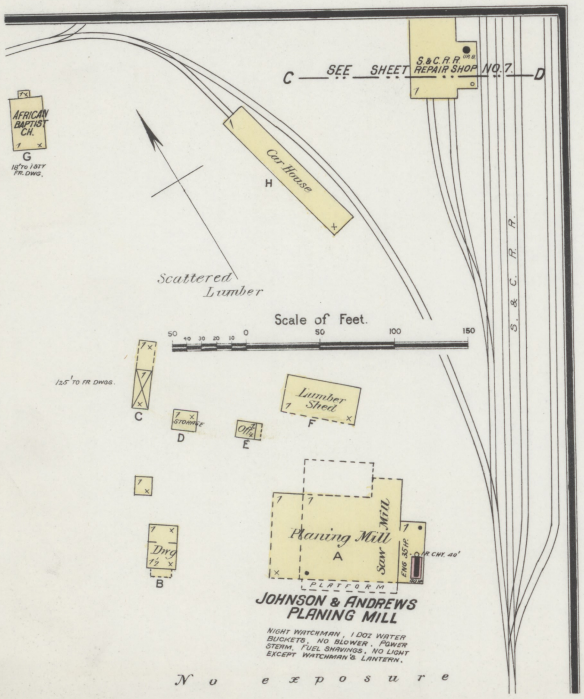

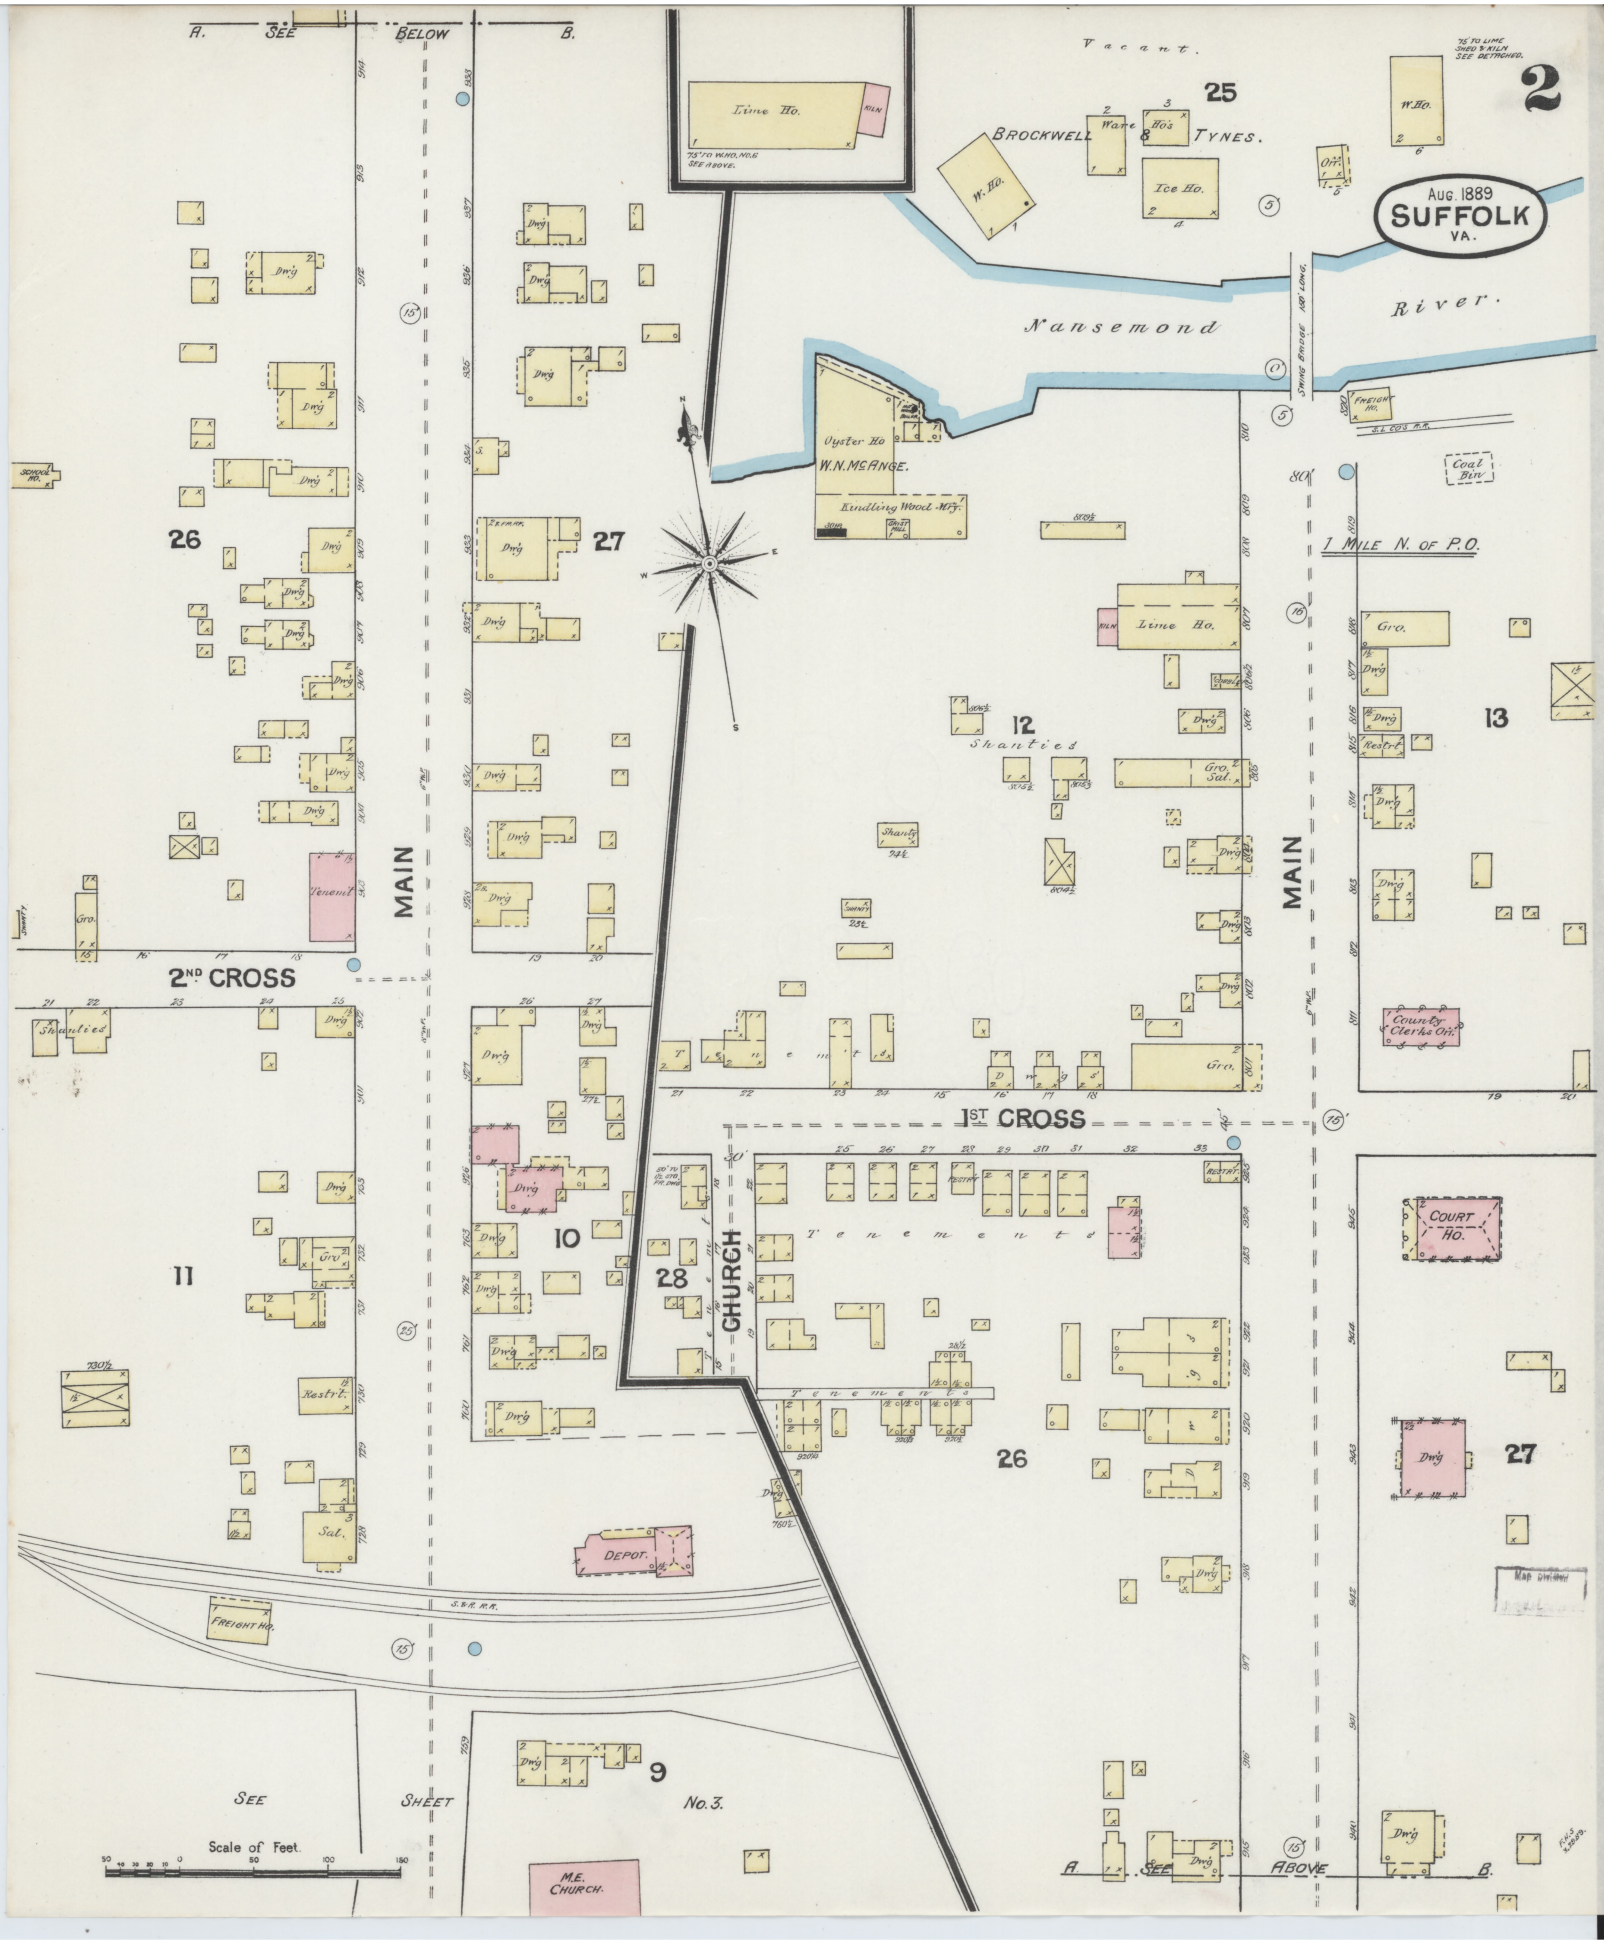
2
Aug. 1889
SUFFOLK
VA.
Nansemond
River.
Vacant.
BROCKWELL & TYNES.
Ware Ho's
Ice Ho.
W. Ho.
Lime Ho.
Oyster Ho
W.N. McANGE.
Kindling Wood Mf'y.
Lime Ho.
Shanties
Gro. Sal.
Tenement
Gro.
Dwg
Restr't
Sal.
Gro.
Coal Bin
1 MILE N. OF P.O.
Coun'ty Clerk's Off.
COURT HO.
CHURCH
DEPOT.
FREIGHT HO.
S.S.R.R.
M.E. CHURCH
MAIN
2ND CROSS
1ST CROSS
SEE ABOVE
SEE BELOW
SEE SHEET No. 3.
Scale of Feet.
26
27
12
13
11
10
28
9

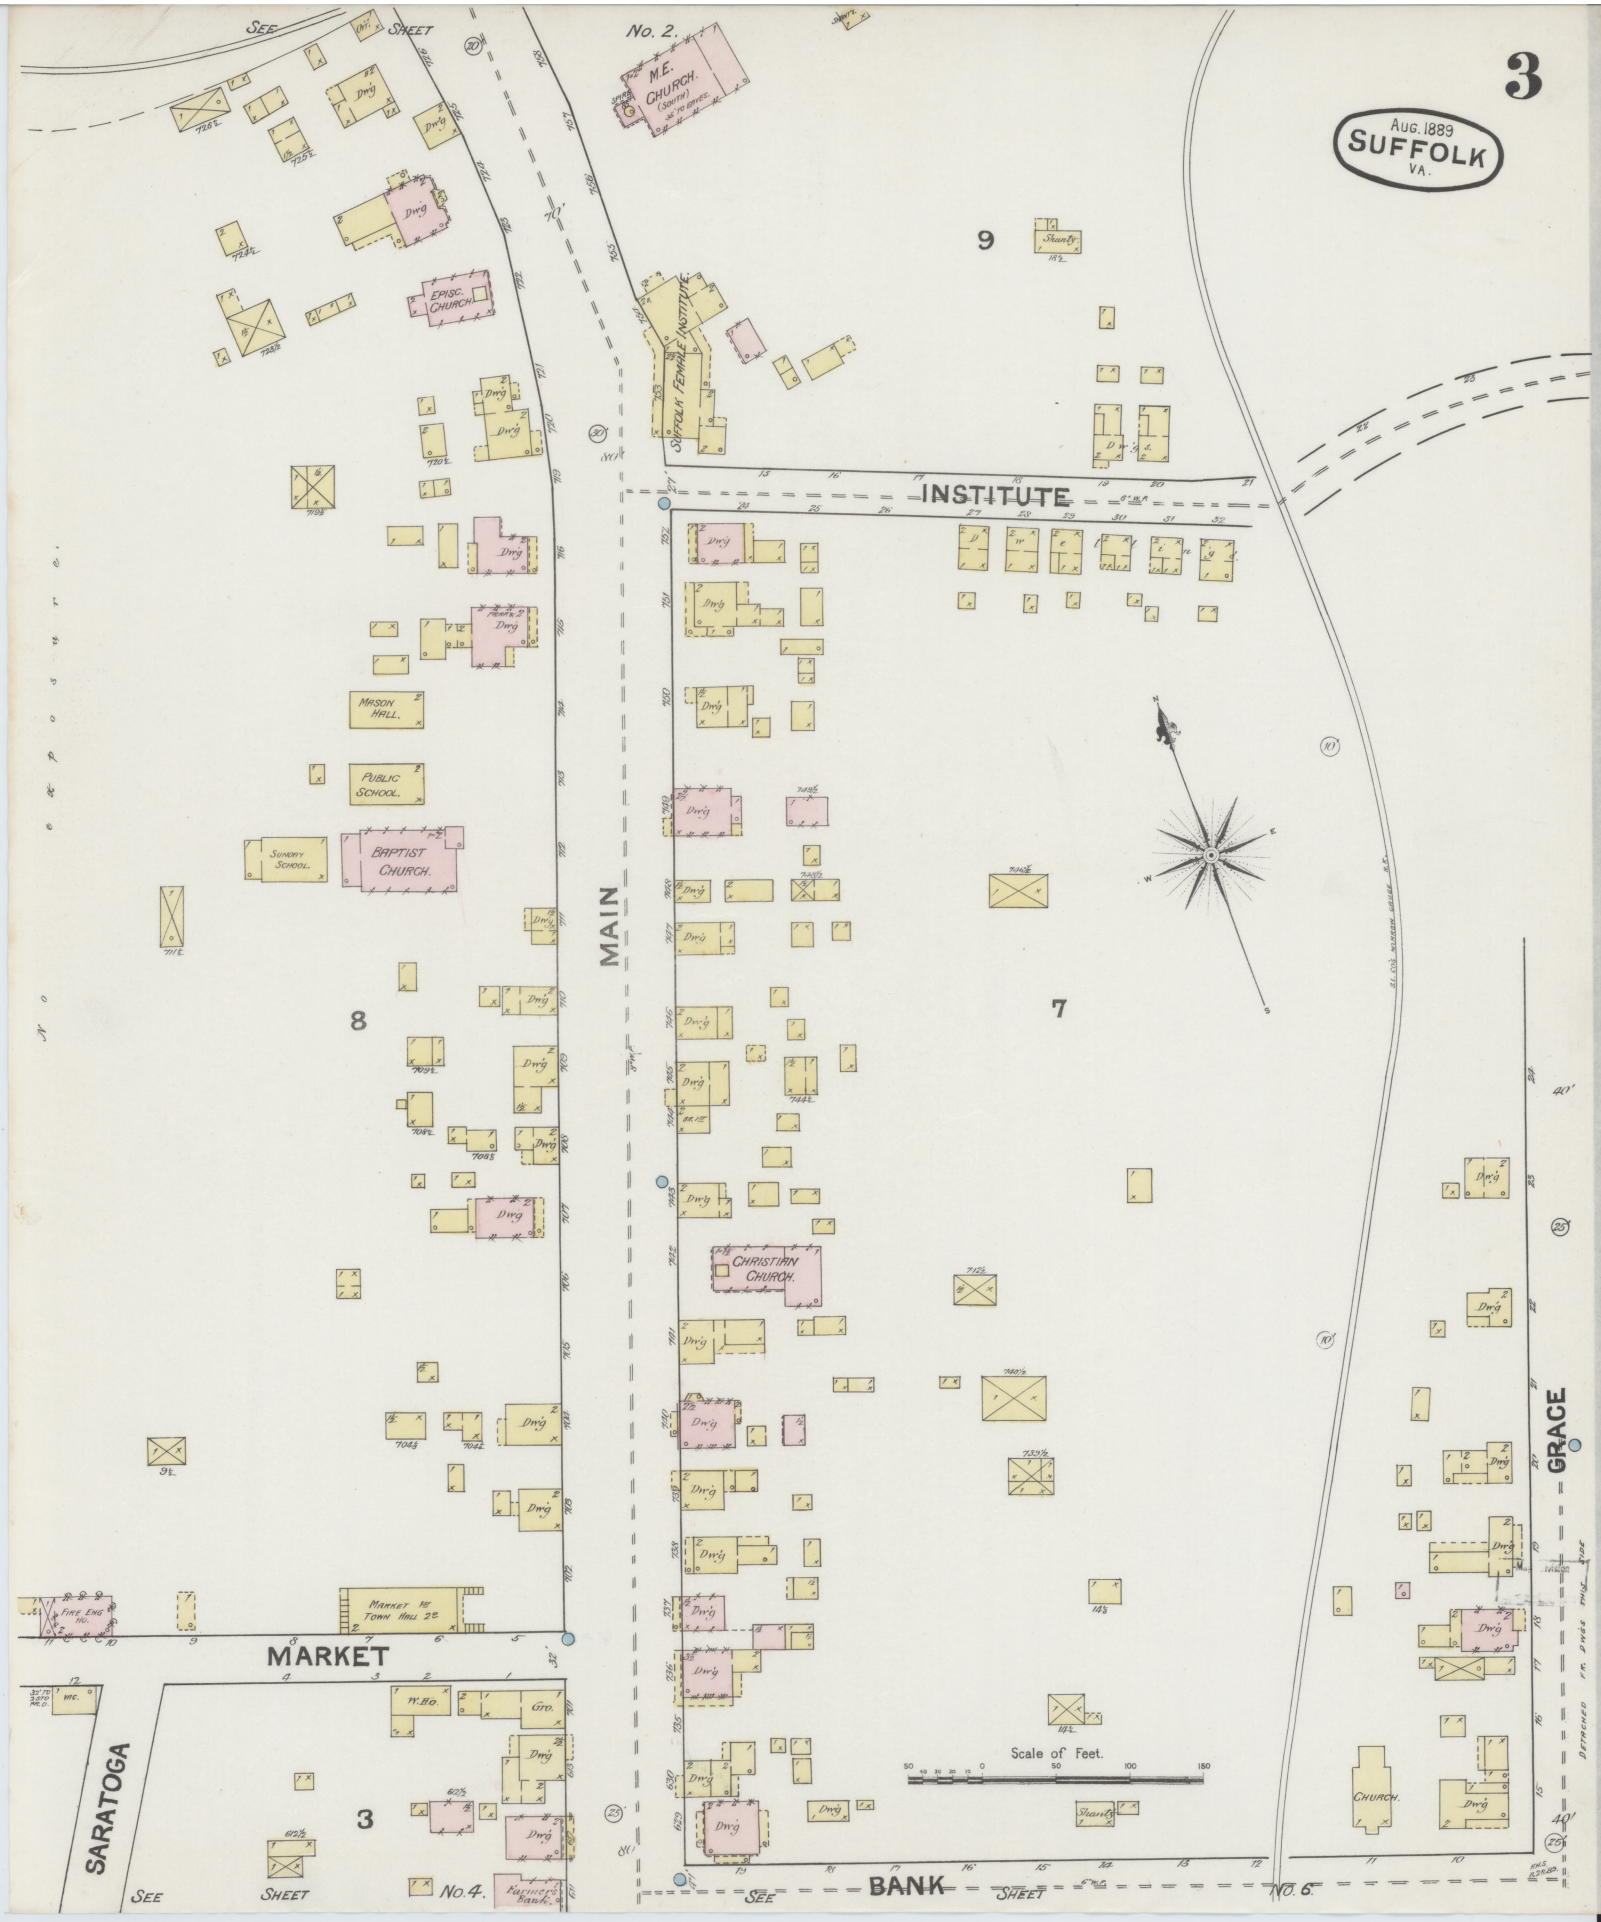
3
AUG. 1889
SUFFOLK
VA.
SEE SHEET
No. 2.
M.E. CHURCH (SOUTH)
EPISC. CHURCH
SUFFOLK FEMALE INSTITUTE
INSTITUTE
MAIN
MASON HALL
PUBLIC SCHOOL
SUNDAY SCHOOL
BAPTIST CHURCH
CHRISTIAN CHURCH
MARKET
SARATOGA
GRACE
BANK
Scale of Feet.
CHURCH
SEE SHEET No. 4.
SEE SHEET No. 6.

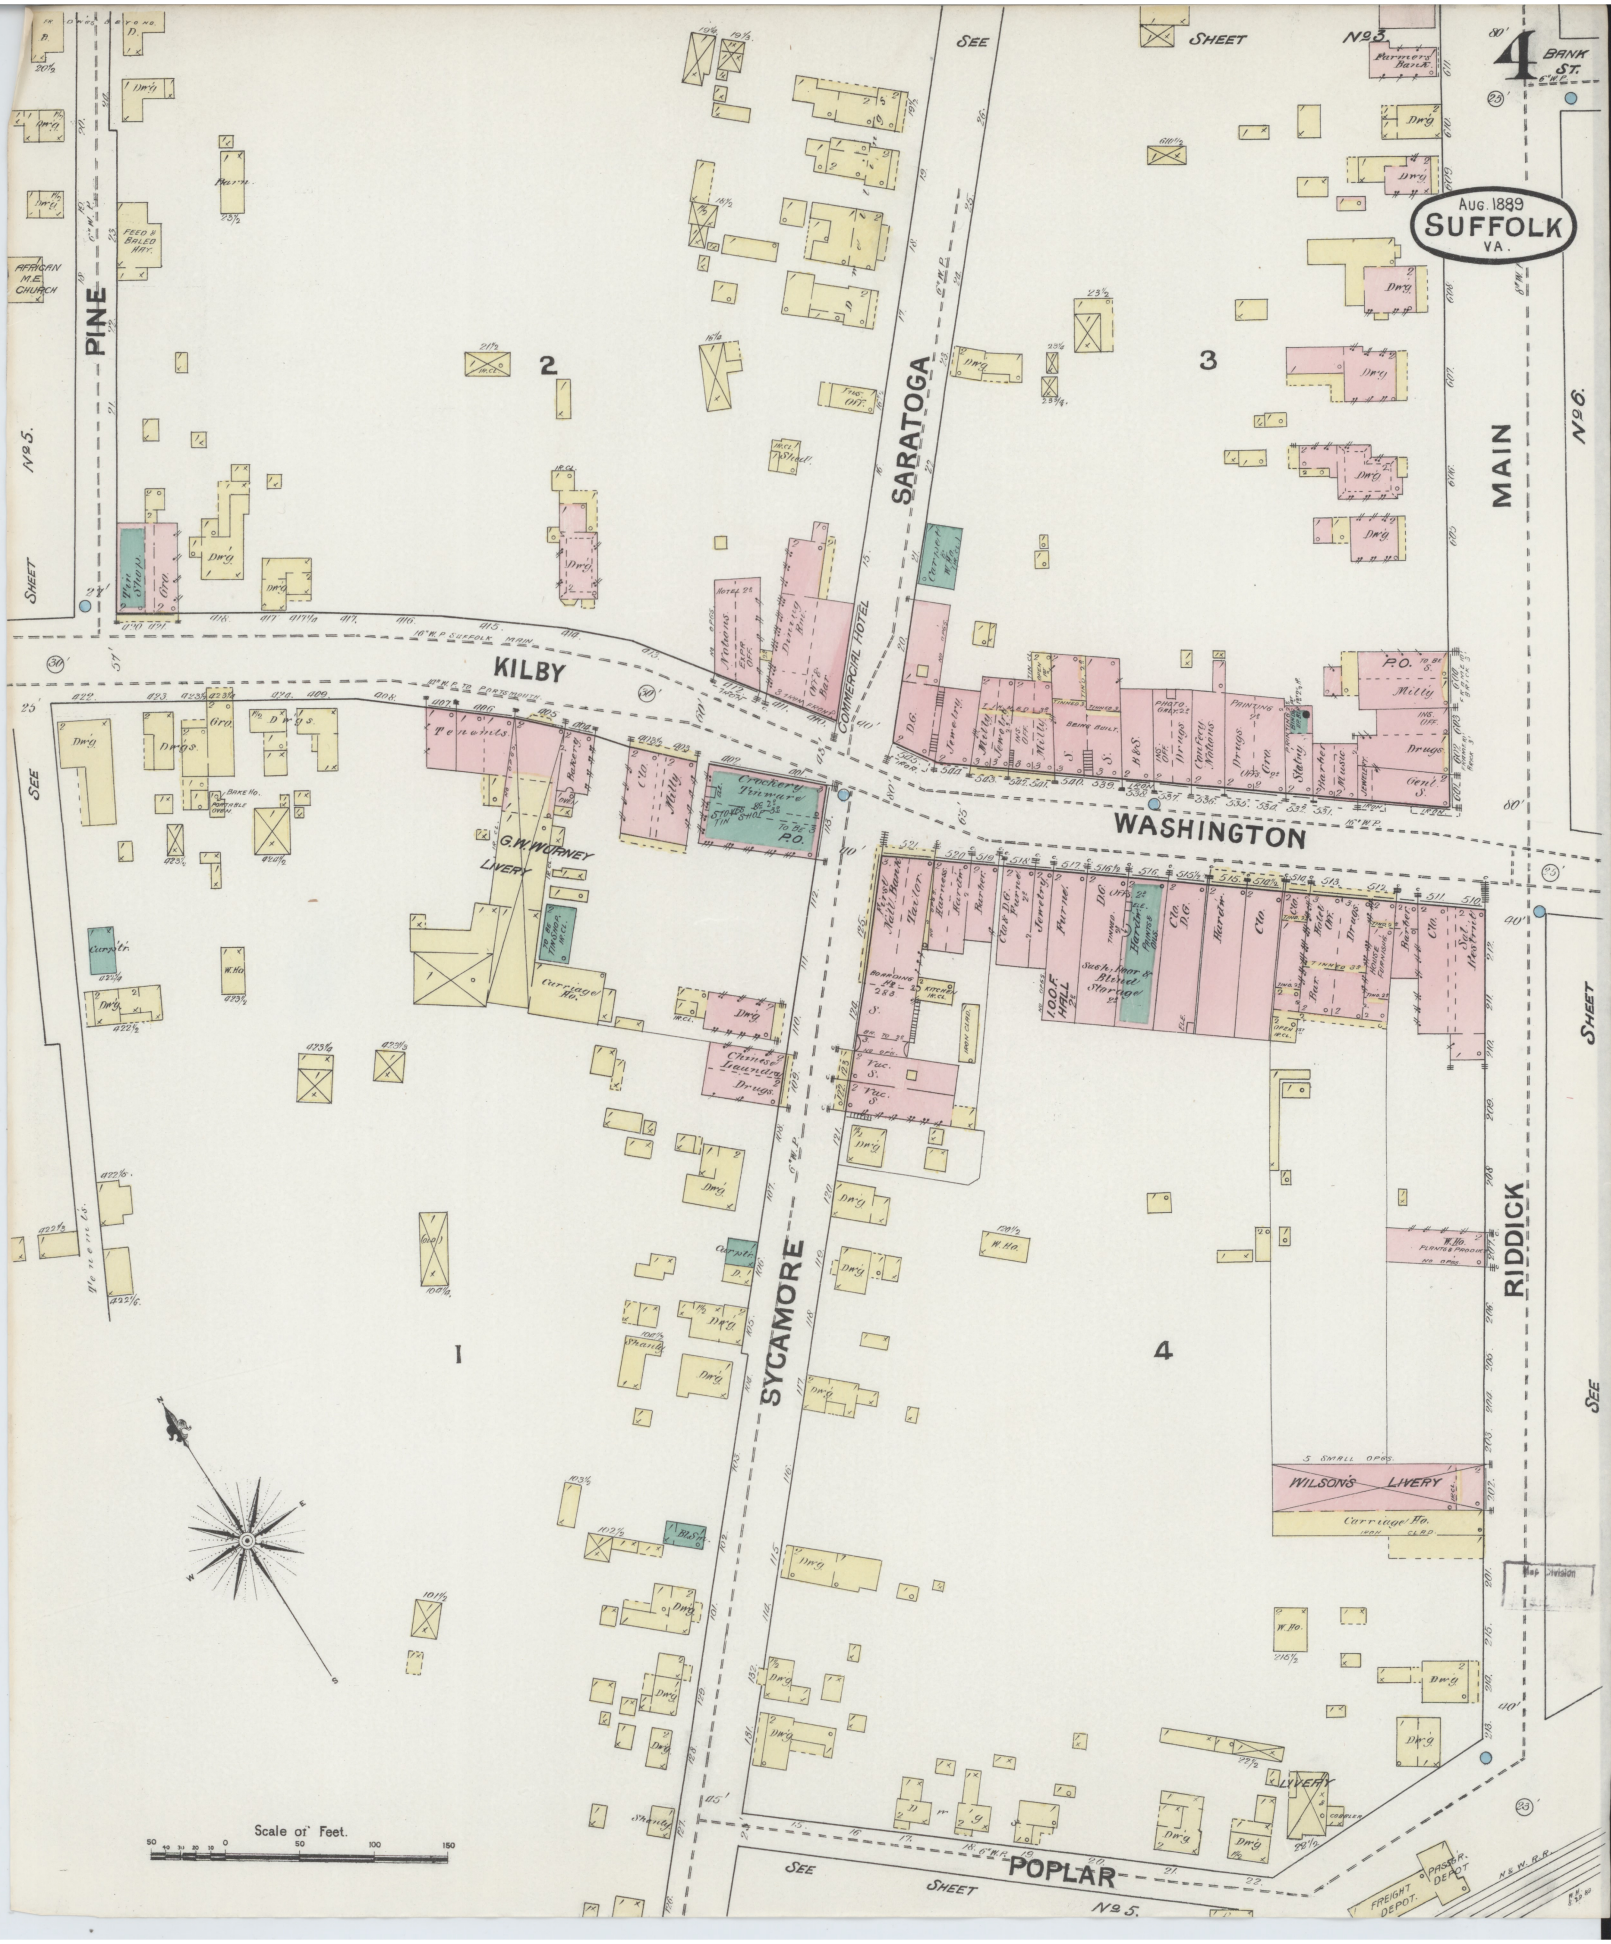
4
Aug. 1889
SUFFOLK
VA.
PINE
KILBY
SARATOGA
MAIN
WASHINGTON
SYCAMORE
RIDDICK
POPLAR
BANK ST.
SEE SHEET No. 3.
SEE SHEET No. 5.
SEE SHEET No. 6.
COMMERCIAL HOTEL
G. W. WITHNEY LIVERY
WILSON'S LIVERY
I.O.O.F. HALL
FREIGHT DEPOT
PASS'R. DEPOT
N.S.W.R.R.
Scale of Feet.

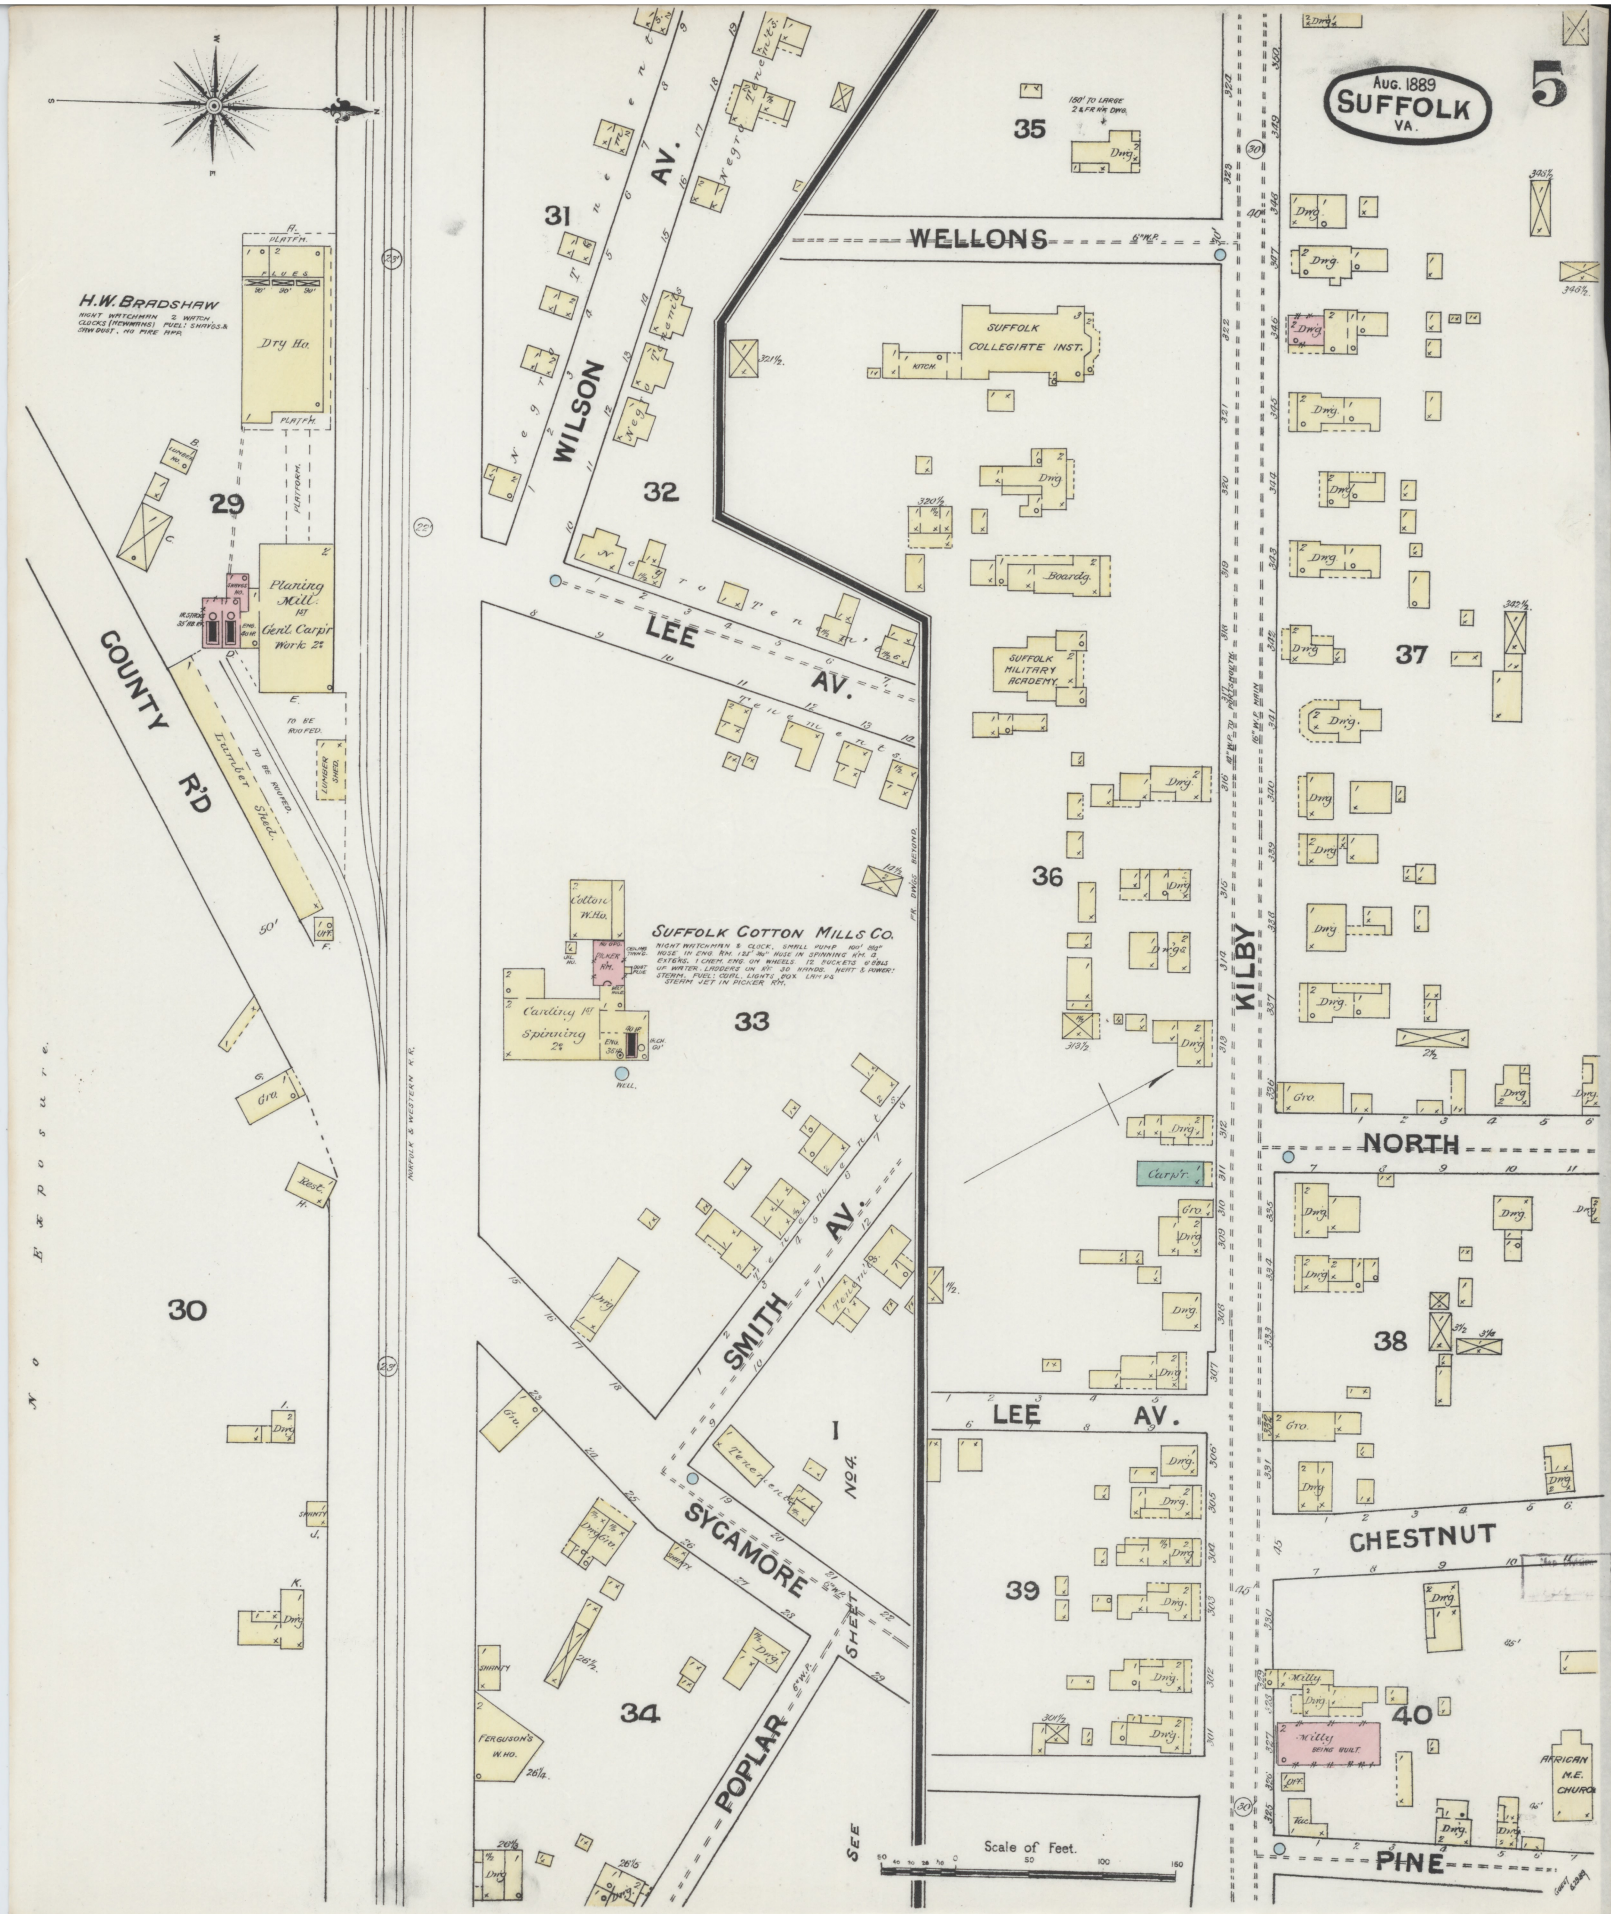
Aug. 1889
SUFFOLK
VA.
5
H.W. BRADSHAW
NIGHT WATCHMAN 2 WATCH CLOCKS (NEWMANS) FUEL: SHAVGS.& CAN BOAT. NO FIRE APP.
Dry Ho.
Planing Mill 1st Genl. Carpr Work 2d
Lumber Shed.
COUNTY R'D
WILSON AV.
LEE AV.
WELLONS
SUFFOLK COLLEGIATE INST.
SUFFOLK MILITARY ACADEMY
Boardg.
SUFFOLK COTTON MILLS CO.
NIGHT WATCHMAN & CLOCK. SMALL PUMP 100' 3½" HOSE IN ENG. RM. 132' 4½" HOSE IN SPINNING RM. 13 EXTERG. 1 CREM. ENG. ON WHEELS 12 BUCKETS @ 25½ GP. WATER. LADDERS ON RF. 30 HANDS. HEAT & POWER: STEAM. FUEL: COAL. LIGHTS: BOX LAMPS STEAM JET IN PICKER RM.
Cotton W.Ho.
Carding 1st Spinning 2d
PICKER RM.
WELL
KILBY
SMITH AV.
SYCAMORE
POPLAR
SHEET
No 4
NORTH
CHESTNUT
PINE
Carpr.
Millinery
Millinery SEWING MULT.
AFRICAN M.E. CHURCH
FERGUSON'S W.HO.
SHANTY
NORFOLK & WESTERN R.R.
No Exposure
SEE
Scale of Feet.
0 25 50 100 150

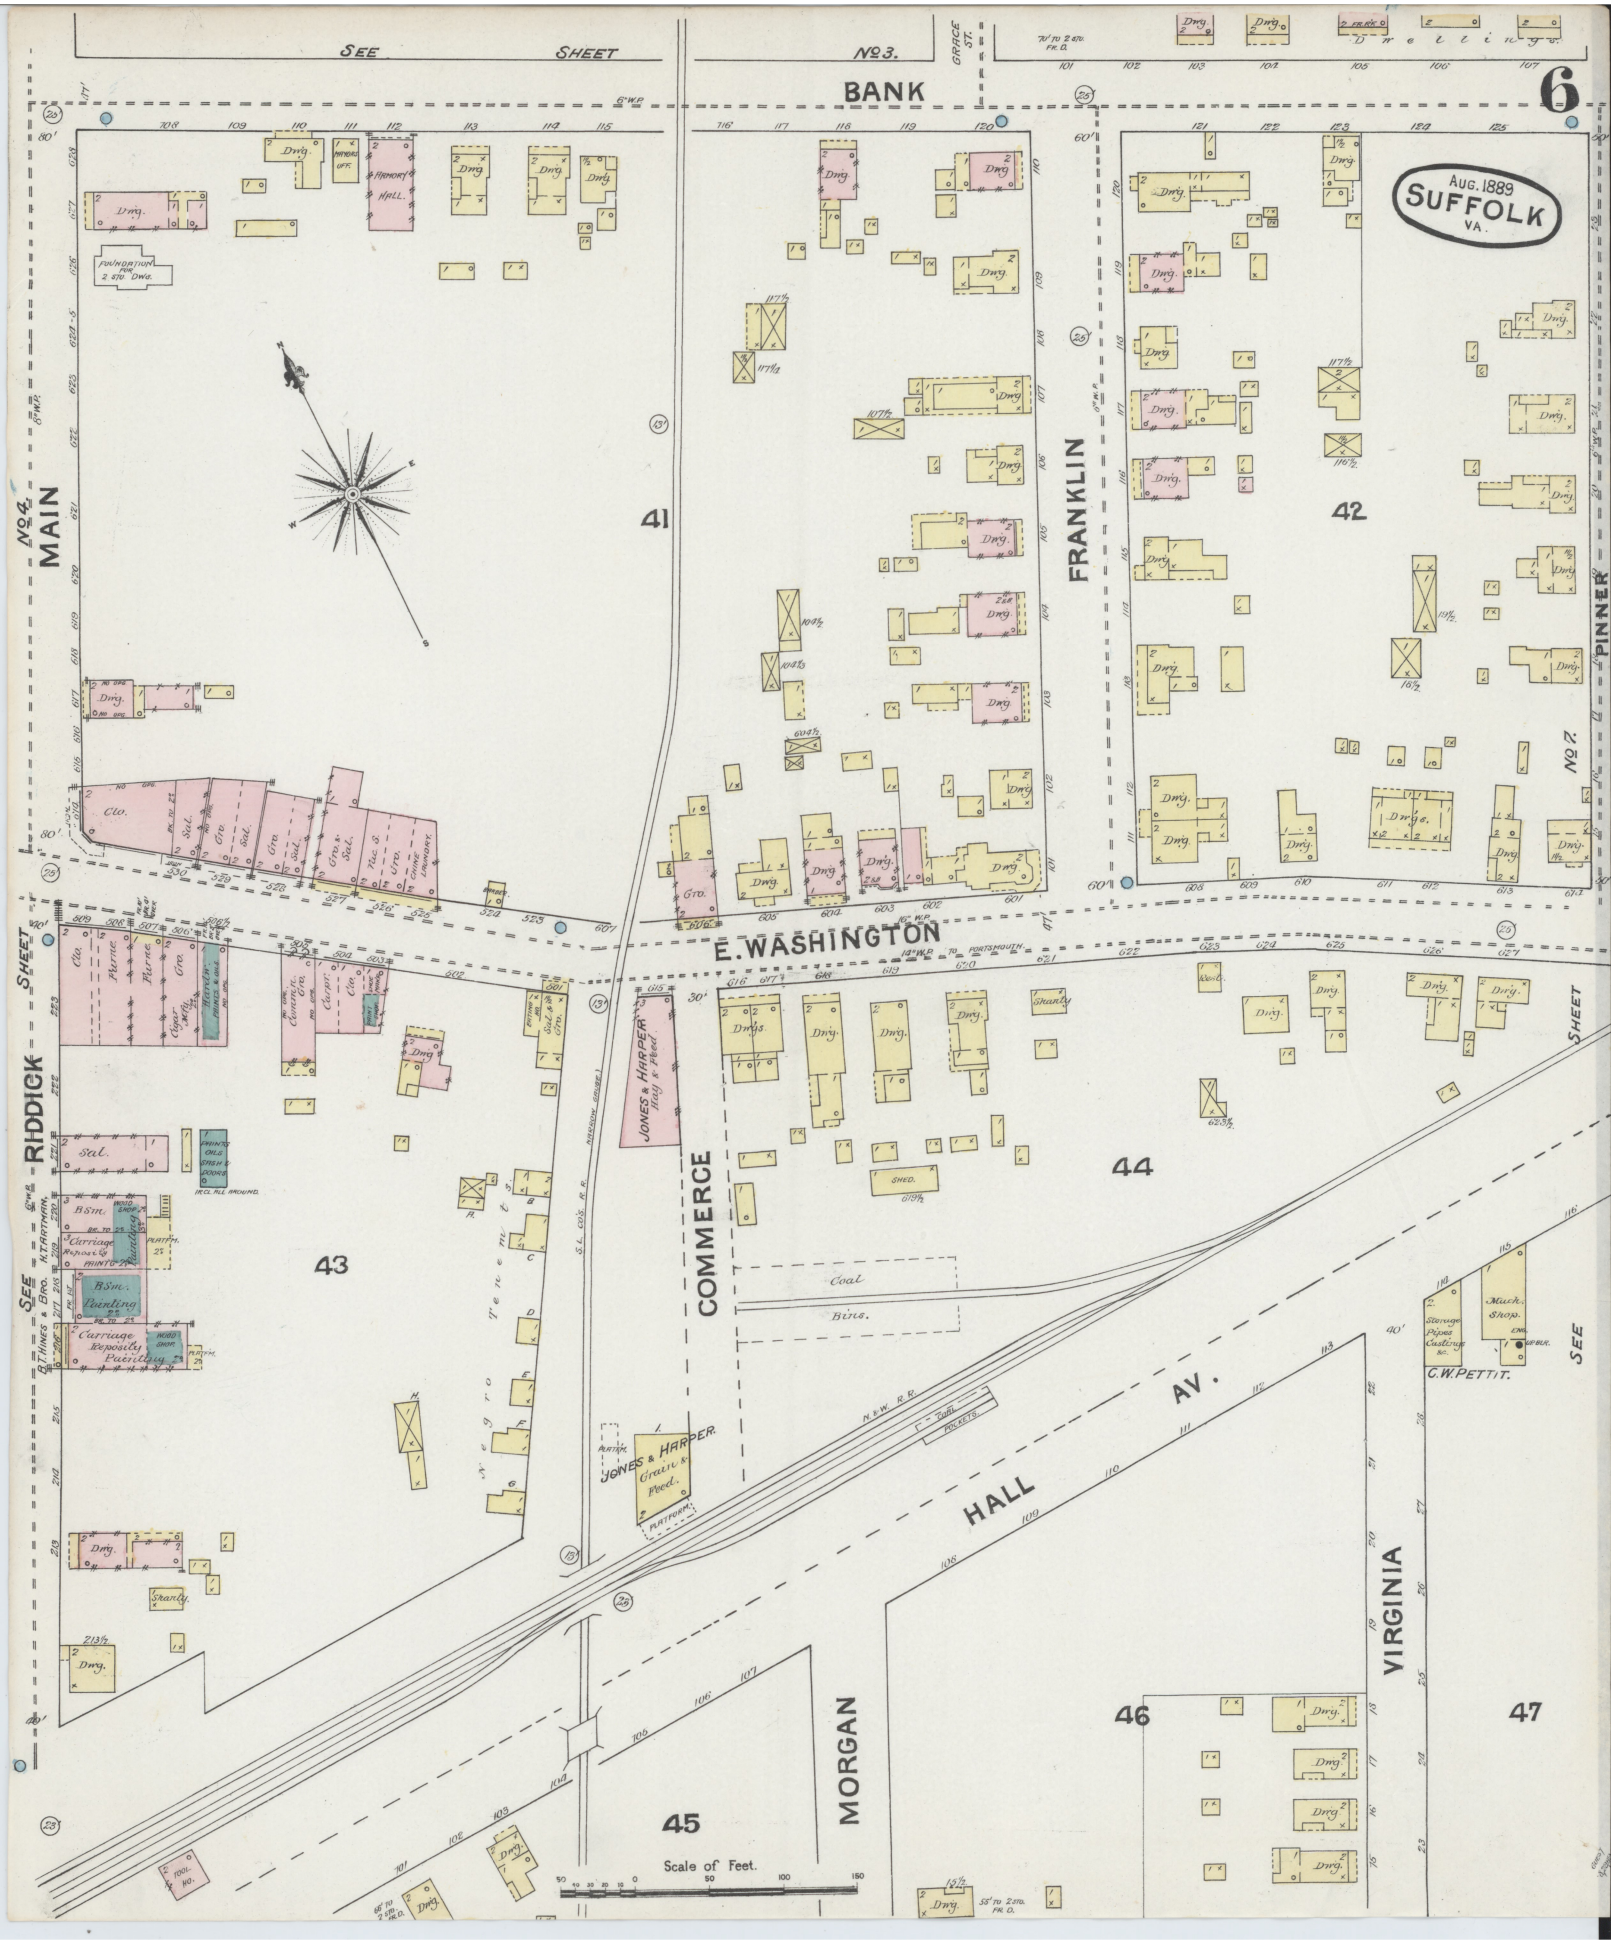
6
AUG. 1889
SUFFOLK
VA.
SEE SHEET No. 3.
BANK
GRACE ST.
Dwellings.
MAIN
No. 4
FRANKLIN
PINNER
No. 7
E. WASHINGTON
COMMERCE
HALL AV.
VIRGINIA
MORGAN
RIDDICK
SEE SHEET
41
42
43
44
45
46
47
Hall
Coal Bins
JONES & HARPER Hay & Feed
JONES & HARPER Grain & Feed
C.W. PETTIT.
Scale of Feet.

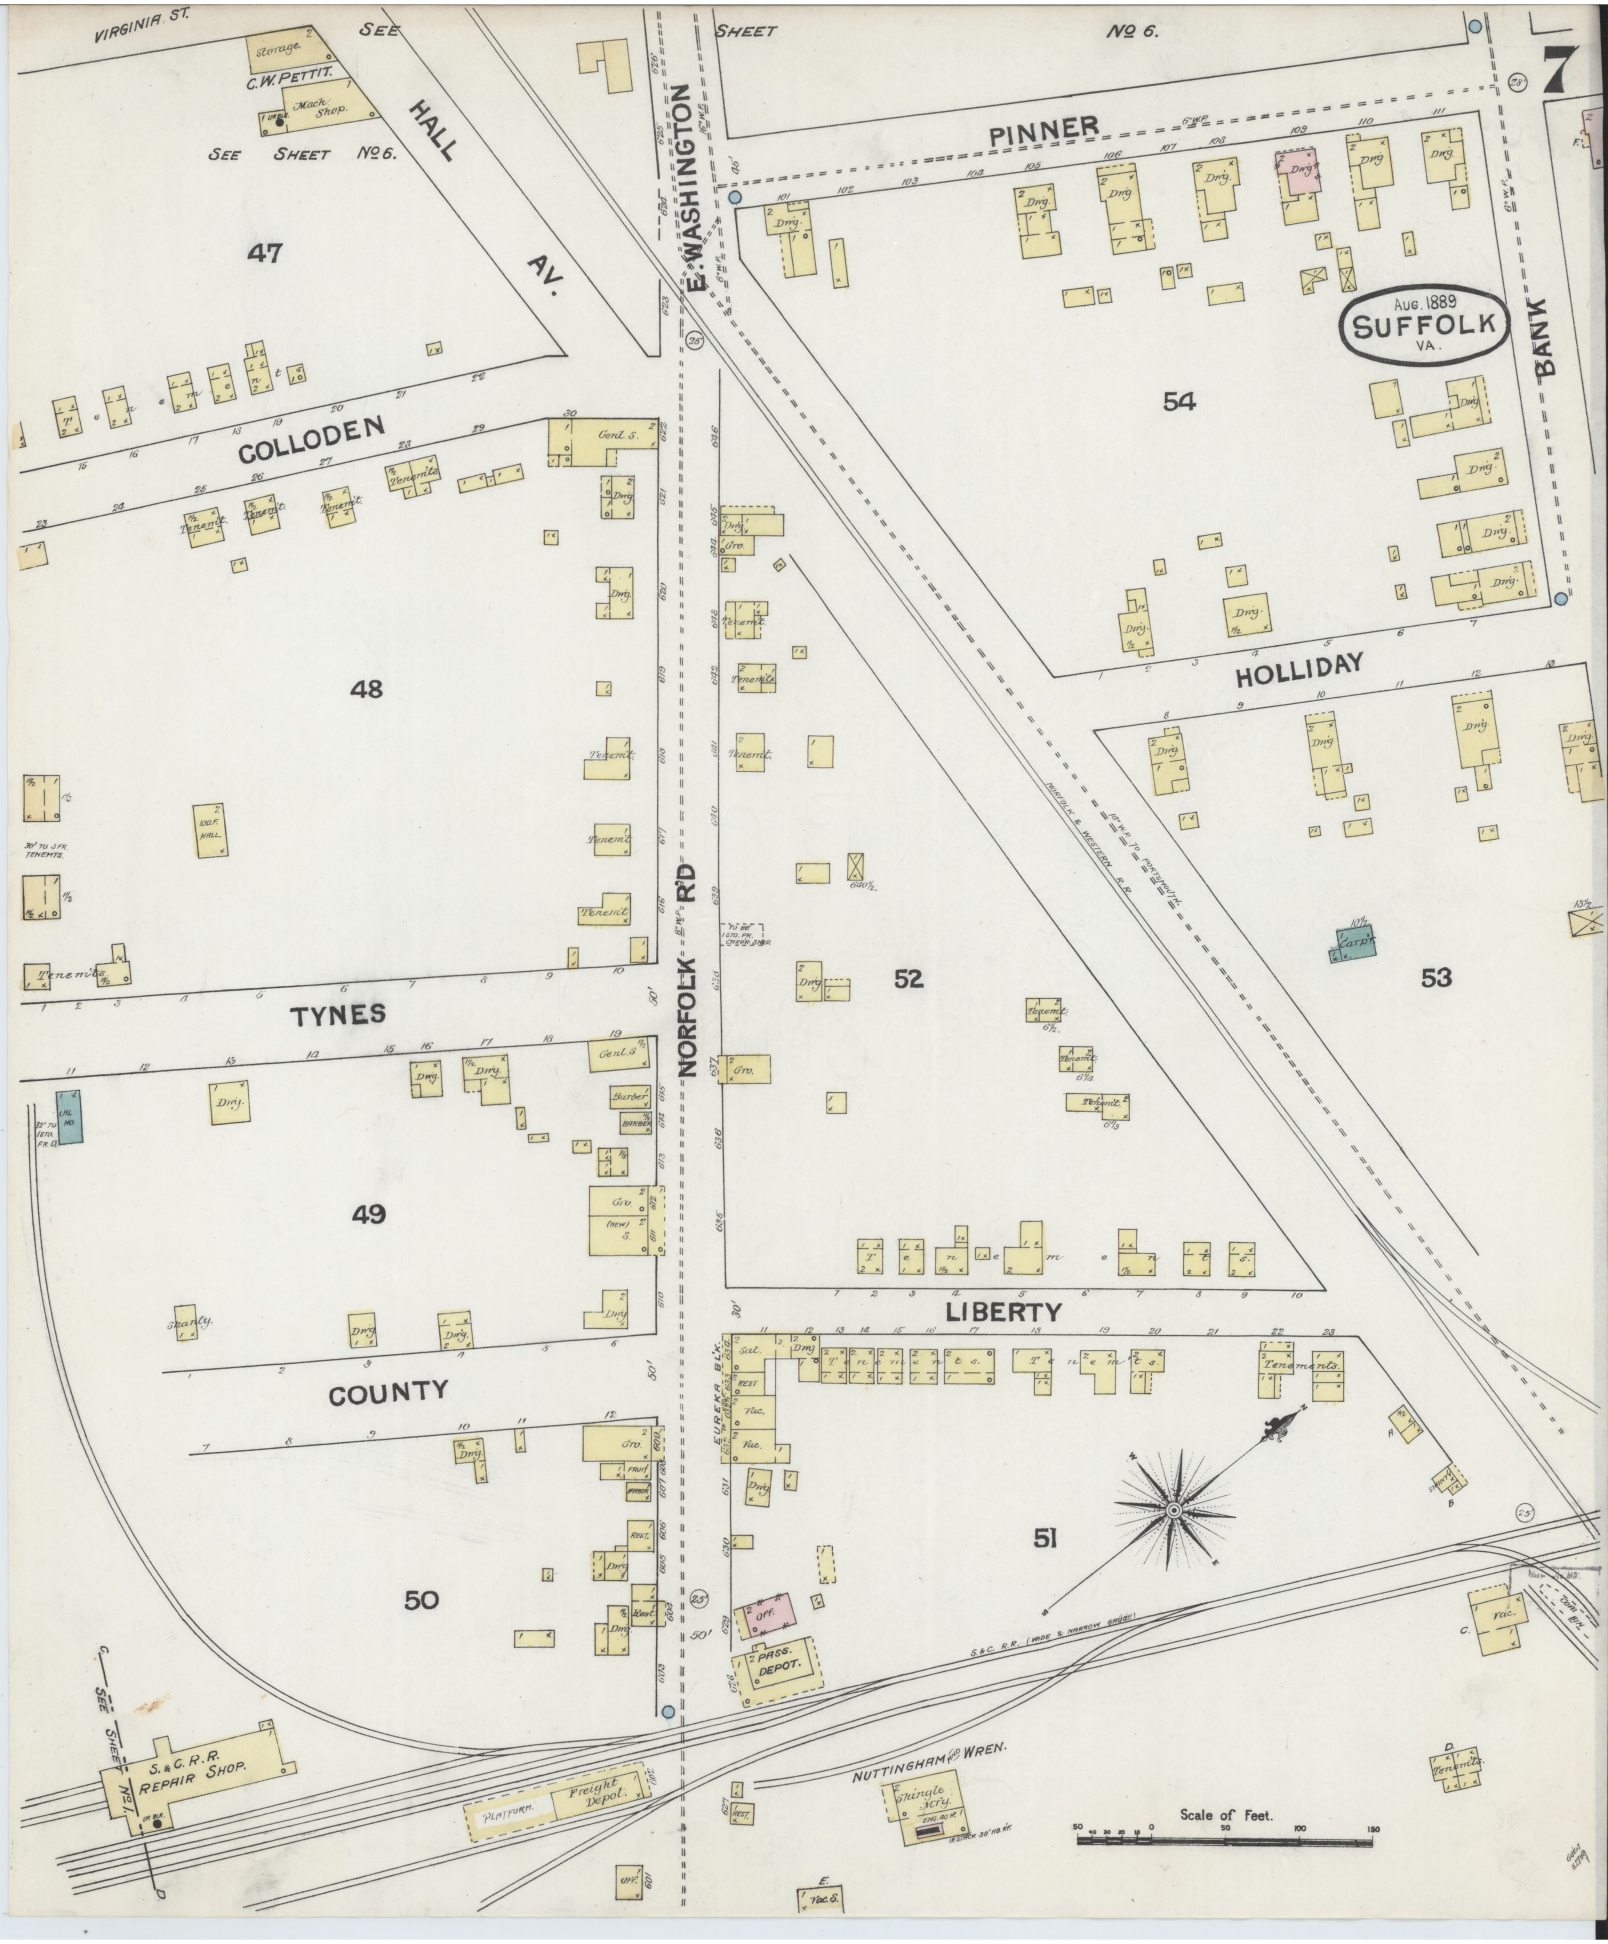
VIRGINIA ST.
SEE SHEET No. 6.
Storage
C.W. PETTIT.
Mach. Shop.
SEE SHEET No. 6.
HALL AV.
E. WASHINGTON
SHEET No. 6.
7
PINNER
47
COLLODEN
48
TYNES
49
COUNTY
50
NORFOLK RD
52
LIBERTY
51
HOLLIDAY
53
54
BANK
Aug. 1889
SUFFOLK
VA.
Gen'l S.
Tenements
Dry.
Gro.
Barber
Carp.
Lib. Hd.
Sculp.
Sal.
Rest.
Rac.
Orf.
PASS. DEPOT.
EUREKA BLK.
S.&C. R.R. (WIDE & NARROW GAUGE)
NORFOLK & WESTERN R.R.
S. & C. R.R. REPAIR SHOP.
PLATFORM.
Freight Depot.
NUTTINGHAM AND WREN.
Shingle Mfg.
Scale of Feet.
50 40 30 20 10 0 50 100 150

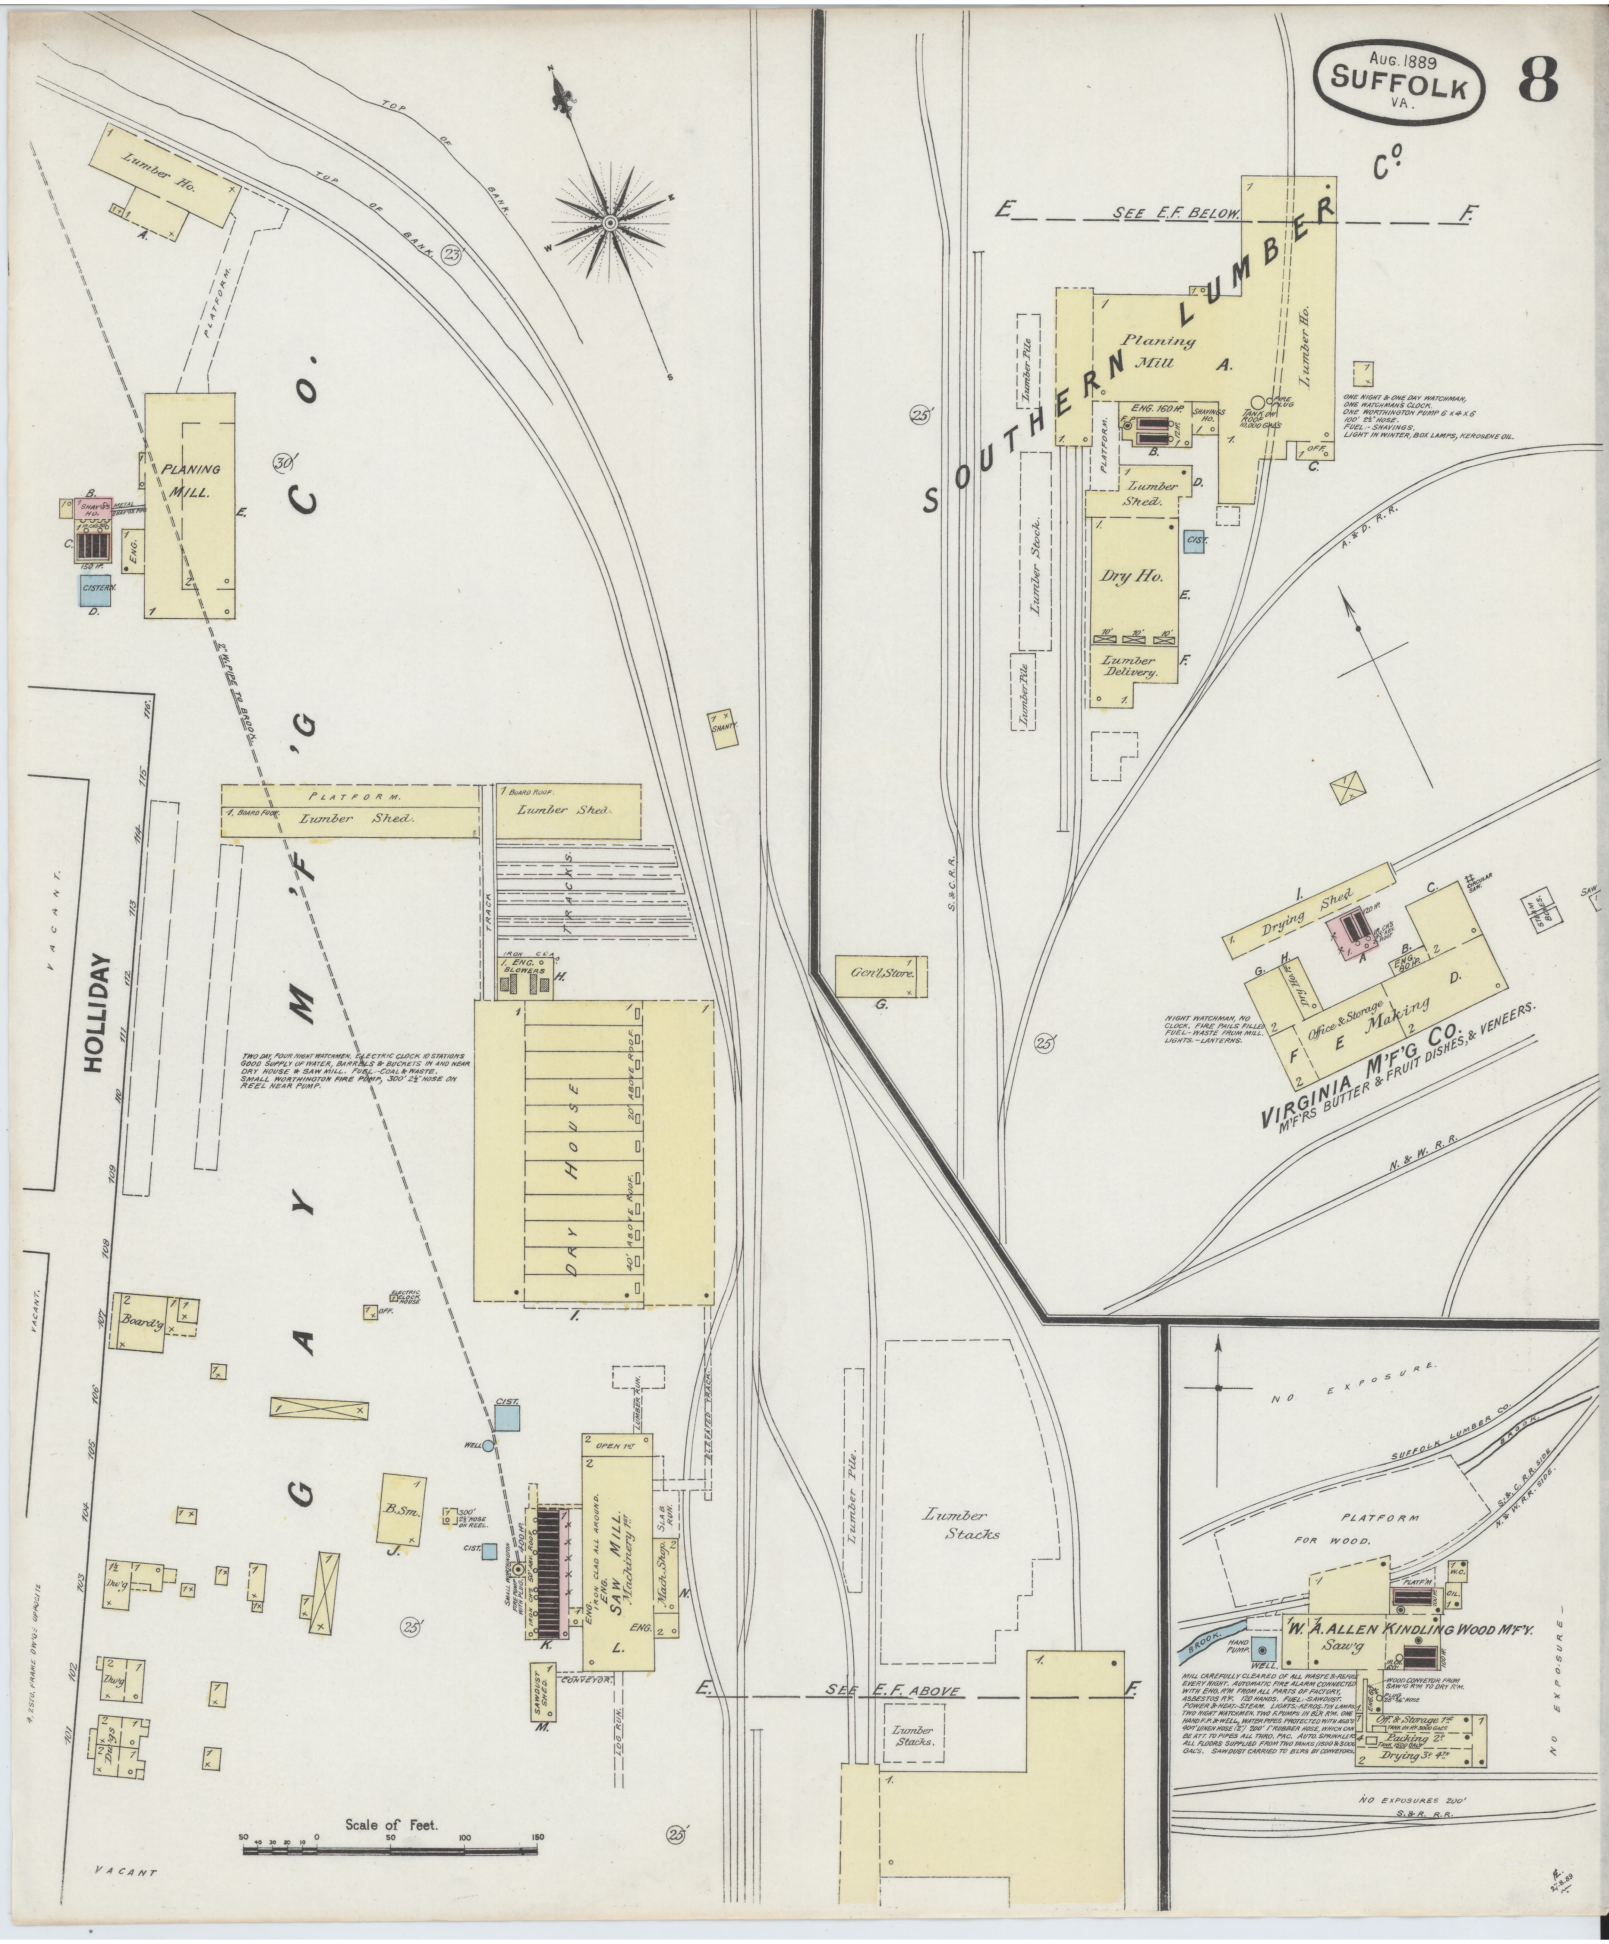
SOUTHERN LUMBER Co.
SEE E.F. BELOW.
Planing Mill A.
ENG. 160 HP.
Lumber Ho.
Lumber Pile
Lumber Shed.
Dry Ho.
Lumber Delivery.
Lumber Stock.
ONE NIGHT & ONE DAY WATCHMAN, ONE WATCHMAN'S CLOCK, ONE WORTHINGTON PUMP 6 x 4 x 6 100' 2½" HOSE. FUEL - SHAVINGS. LIGHT IN WINTER, BOX LAMPS, KEROSENE OIL.
A.&D. R.R.
S.&C.R.R.
Drying Shed
Office & Storage
Making
VIRGINIA M'F'G CO.
M'F'RS BUTTER & FRUIT DISHES, & VENEERS.
N.&W.R.R.
Gen'l Store.
Lumber Stacks
SEE E.F. ABOVE
GAY M'F'G CO.
PLANING MILL.
Lumber Ho.
PLATFORM.
Lumber Shed.
TRACKS
DAY HOUSE
HOLLIDAY
VACANT.
Boardy
B.Sm.
Dry
SAW MILL
Machinery
Mach. Shop.
CONVEYOR
SAWDUST SHED
CISTERN
WELL
Scale of Feet.
NO EXPOSURE.
SUFFOLK LUMBER CO.
PLATFORM FOR WOOD.
W. A. ALLEN KINDLING WOOD M'F'Y.
Saw'g
Packing
Drying
NO EXPOSURES 200'
S.&R. R.R.